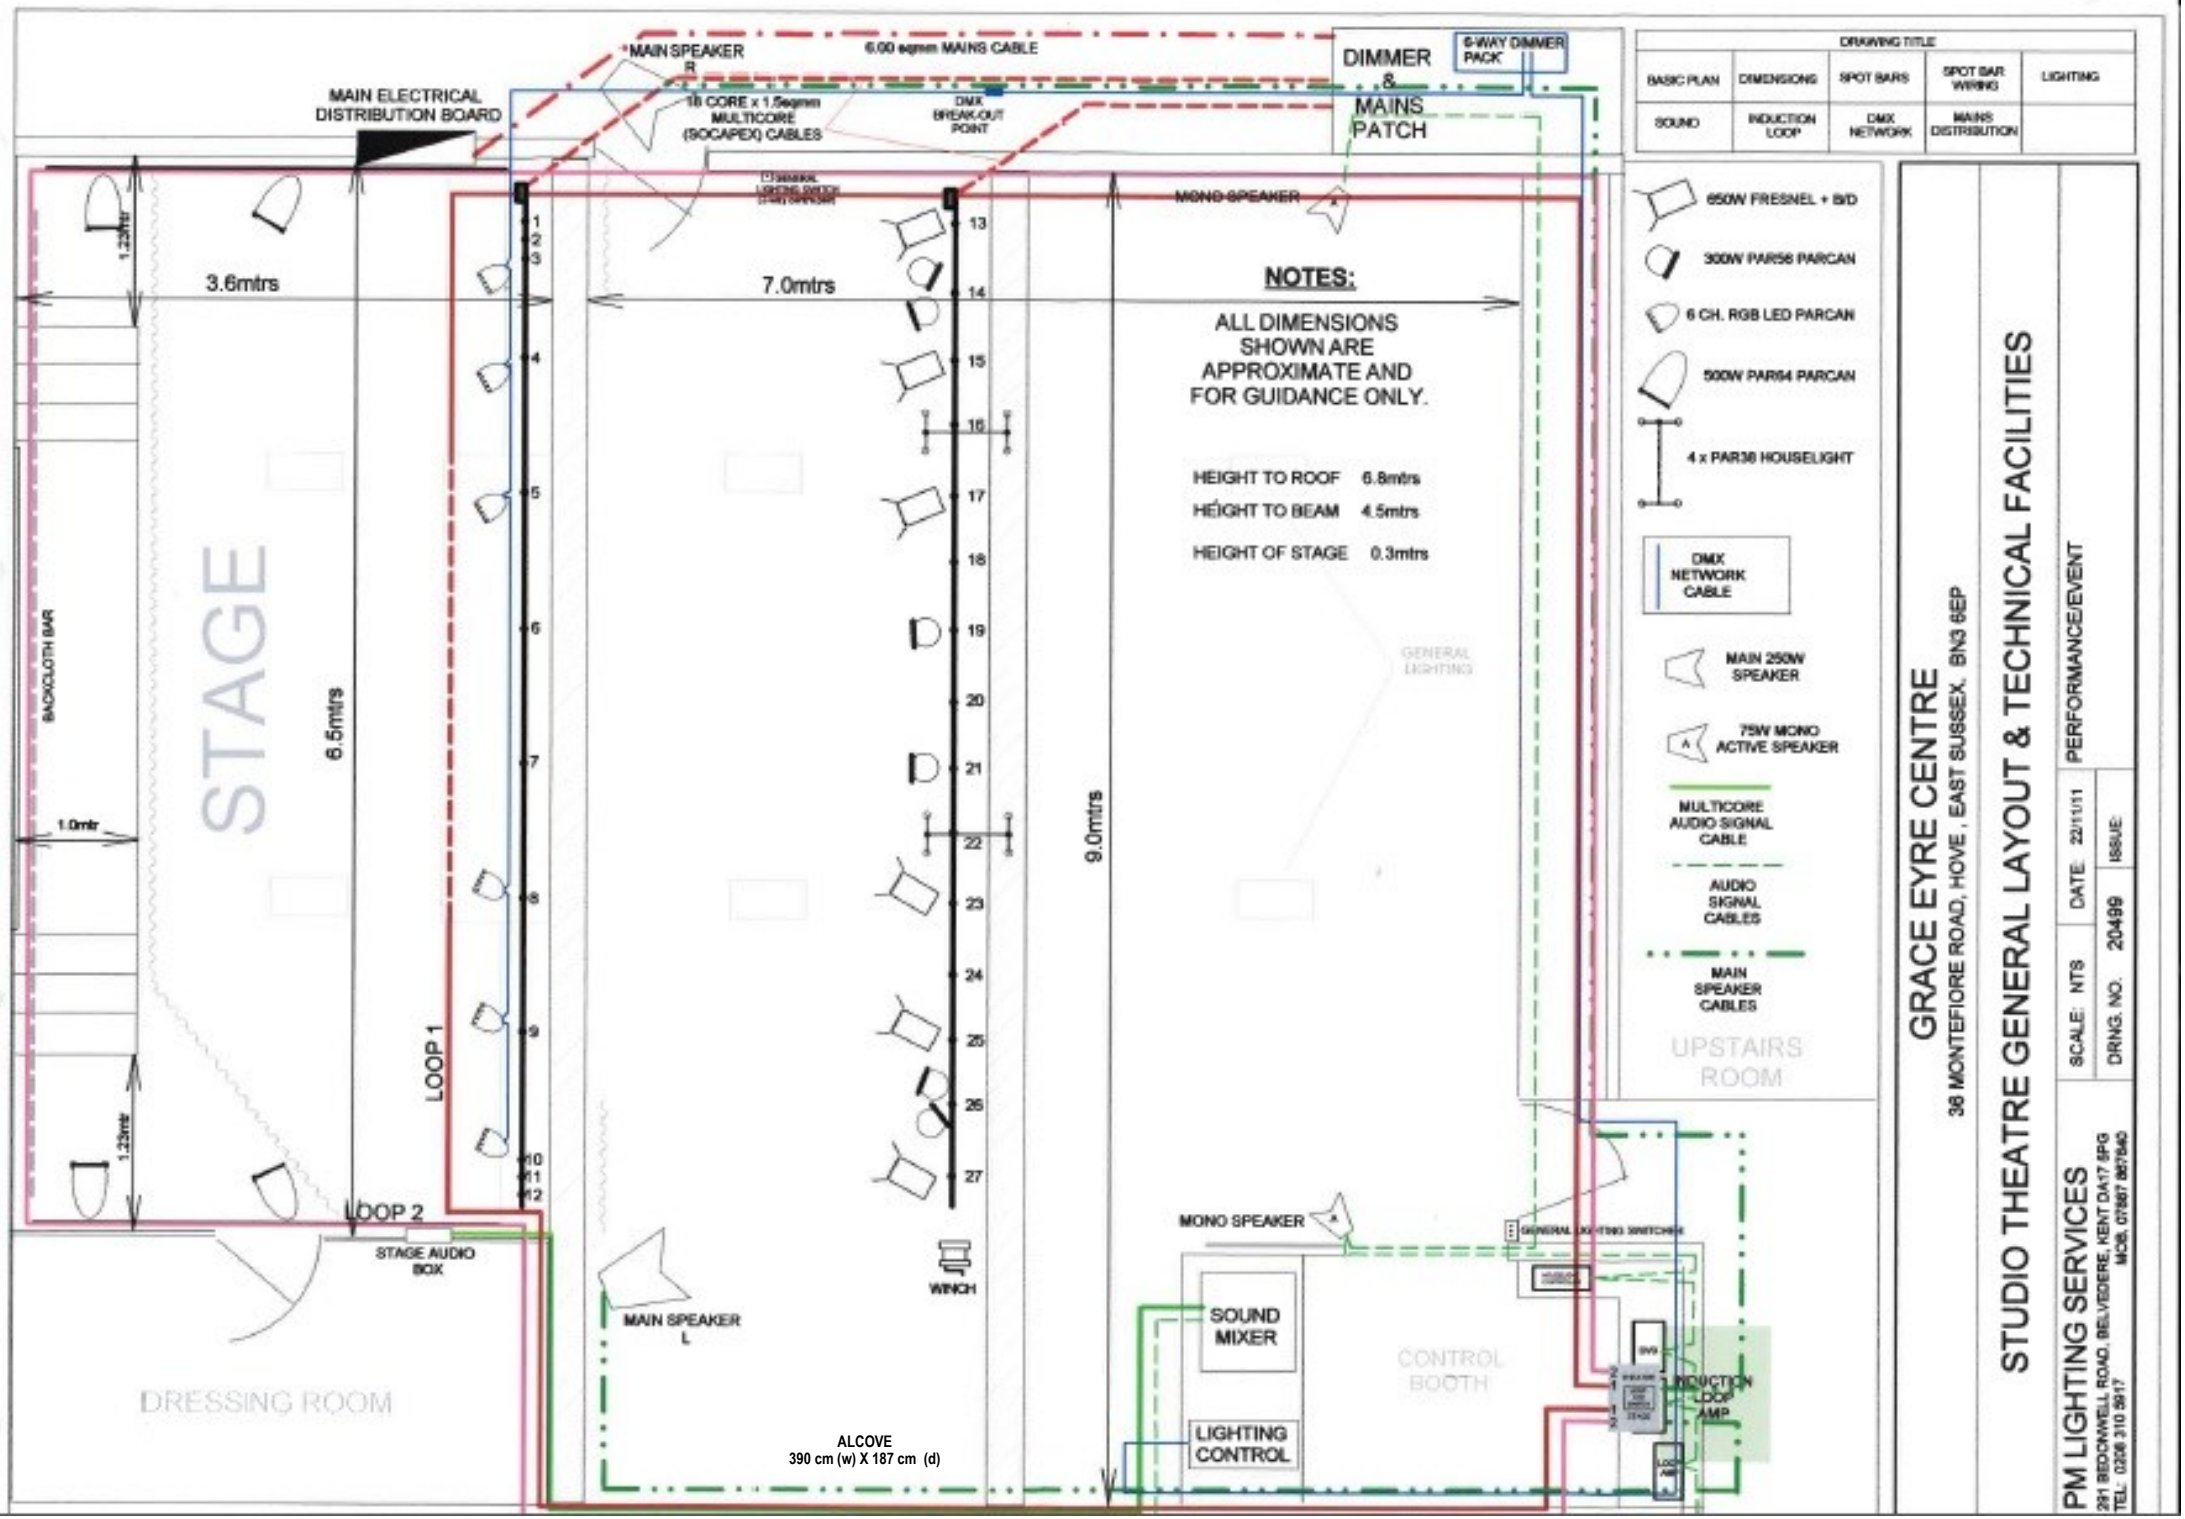
MAIN ELECTRICAL DISTRIBUTION BOARD
MAIN SPEAKER R
6.00 sqmm MAINS CABLE
16 CORE x 1.5sqmm MULTICORE (SOCAPEX) CABLES
DMX BREAK-OUT POINT
DIMMER & MAINS PATCH
6-WAY DIMMER PACK
MONO SPEAKER
3.6mtrs
7.0mtrs
9.0mtrs
6.5mtrs
1.23mtr
1.0mtr
STAGE
BACKCLOTH BAR
LOOP 1
LOOP 2
STAGE AUDIO BOX
DRESSING ROOM
MAIN SPEAKER L
WINCH
ALCOVE
390 cm (w) X 187 cm (d)
MONO SPEAKER
SOUND MIXER
LIGHTING CONTROL
CONTROL BOOTH
INDUCTION LOOP AMP
GENERAL LIGHTING
UPSTAIRS ROOM
NOTES:
ALL DIMENSIONS SHOWN ARE APPROXIMATE AND FOR GUIDANCE ONLY.
HEIGHT TO ROOF 6.8mtrs
HEIGHT TO BEAM 4.5mtrs
HEIGHT OF STAGE 0.3mtrs
650W FRESNEL + B/D
300W PAR56 PARCAN
6 CH. RGB LED PARCAN
500W PAR64 PARCAN
4 x PAR36 HOUSELIGHT
DMX NETWORK CABLE
MAIN 250W SPEAKER
75W MONO ACTIVE SPEAKER
MULTICORE AUDIO SIGNAL CABLE
AUDIO SIGNAL CABLES
MAIN SPEAKER CABLES
DRAWING TITLE
BASIC PLAN
DIMENSIONS
SPOT BARS
SPOT BAR WIRING
LIGHTING
SOUND
INDUCTION LOOP
DMX NETWORK
MAINS DISTRIBUTION
GRACE EYRE CENTRE
36 MONTEFIORE ROAD, HOVE, EAST SUSSEX. BN3 6EP
STUDIO THEATRE GENERAL LAYOUT & TECHNICAL FACILITIES
PERFORMANCE/EVENT
SCALE: NTS
DATE: 22/11/11
DRWG. NO. 20499
ISSUE:
PM LIGHTING SERVICES
291 BEDONWELL ROAD, BELVEDERE, KENT DA17 6PG
TEL: 0208 310 5917
MOB. 07867 857640